SITE PLAN
1:2500

SITE SECTION A-A
1:1000

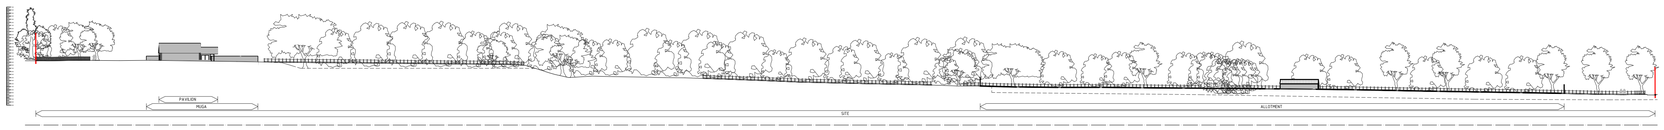

SITE SECTION B-B
1:1000

This drawing is produced as a document for use in this project only and may not be used for any other purpose. The license is granted only to the specific recipients of the drawing directly from Chaplin Farrant Ltd. Chaplin Farrant Ltd accepts no liability for the use of this drawing other than the purpose for which it was intended in connection with this project as recorded on the title block and 'File Status Code' and 'Revision'. If also issued in digital format, the data within this file may not be used for any purpose other than the information present on the paper copy of the document.

Chaplin Farrant Copyright © 2023. This drawing may not be reproduced in any form without Chaplin Farrant's prior written agreement.

SCALE 1: 1000

0 10 20 30 40 50 60mm

NORTH

REVISION LOG

REV.	DATE	DESCRIPTION
P1	15/12/22	For Planning Application Issue
P2	27/04/23	For Planning Application Issue

DRAWING USE
PLANNING

CLIENT
PORINGLAND PARISH COUNCIL

PROJECT
COMMUNITY LAND PROJECT

ADDRESS
PORINGLAND, NORWICH, NR14 7FH

STATUS
S4-FOR STAGE APPROVAL

DRAWING TITLE
PROPOSED SITE SECTION

SIZE
A1

DRAWING NO.
PCLP-CF-A-00-DR-A-3001

REVISION
P2

CREATED BY
RGR

CHECKED BY
JI

APPROVED BY
JI

CF JOB NO.
6775

51 Yarmouth Road,
Norwich,
NR7 0ET
01603 700000
office@chaplinfarrant.com

Also at:
Cambridge and Winchester

www.chaplinfarrant.com

Chaplin Farrant
Architects, Engineers and Cost Consultants

Date Plotted: 27 April 2023 16:53:17, by user: Albert Abad File Path: G:\cf projects\6500 - 6999\6775_pclp_poringlandcommunitylandproject\01_WIP\a_architect\1.1-dr_drawings\PCLP-CF-A-00-DR-A Proposed Site Section.dwg