Elevation 01

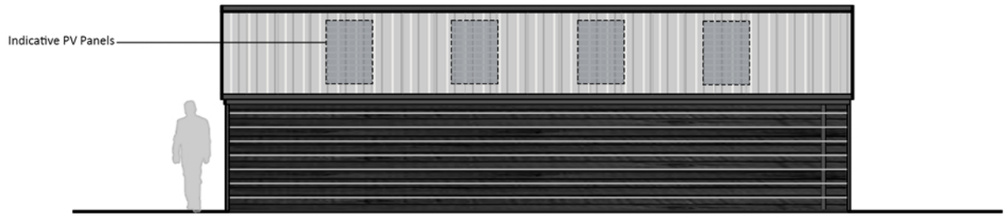

Elevation 02

Elevation 03

Elevation 04

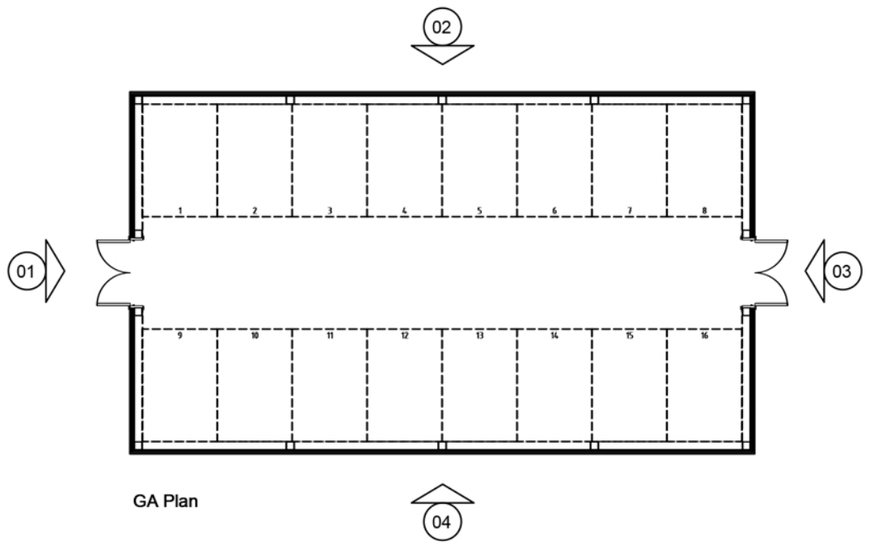

GA Plan

This drawing is produced as a document for use in this project only and may not be used for any other purpose. The license is granted only to the specific recipients of the drawing directly from Chaplin Farrant Ltd. Chaplin Farrant Ltd accepts no liability for the use of this drawing other than the purpose for which it was intended in connection with this project as recorded on the title block and 'File Status Code' and 'Revision'. If also issued in digital format, the data within this file may not be used for any purpose other than the information present on the paper copy of the document.

Chaplin Farrant Copyright © 2023. This drawing may not be reproduced in any form without Chaplin Farrant's prior written agreement.

SCALE 1: 100

NORTH

0 1 2 3 4

REV	DATE	DESCRIPTION
P1	03/10/22	For Review
P2	15/12/22	For Planning Application Issue
P3	27/04/23	For Planning Application Issue

DRAWING USE
PLANNING

CLIENT
PORINGLAND PARISH COUNCIL

PROJECT
COMMUNITY LAND PROJECT

ADDRESS
PORINGLAND, NORWICH, NR14 7FH

STATUS
S4-FOR STAGE APPROVAL

DRAWING TITLE
SHARED STORAGE FOR 16

SIZE
A3

DRAWING NO.
PCLP-CF-A-00-DR-A-1032

REVISION
P3

CREATED
AA

CHECKED
JI

APPROVED
JI

51 Yarmouth Road,
Norwich,
NR7 0ET
01603 700000
office@chaplinfarrant.com

Also at:
Cambridge and Winchester

www.chaplinfarrant.com

JOB NO.
6775

Chaplin Farrant
Architects, Engineers and Cost Consultants

Date Plotted: 07 Apr 2023 16:27:57 By: Joey Albert Allen File Path: C:\Users\joey.allen\65999\6775_poringlandcommunitylandproject_WIP_WIP\architect\1_drawings\PCLP-CF-A-00-DR-A-1032-Shared Storage.dwg